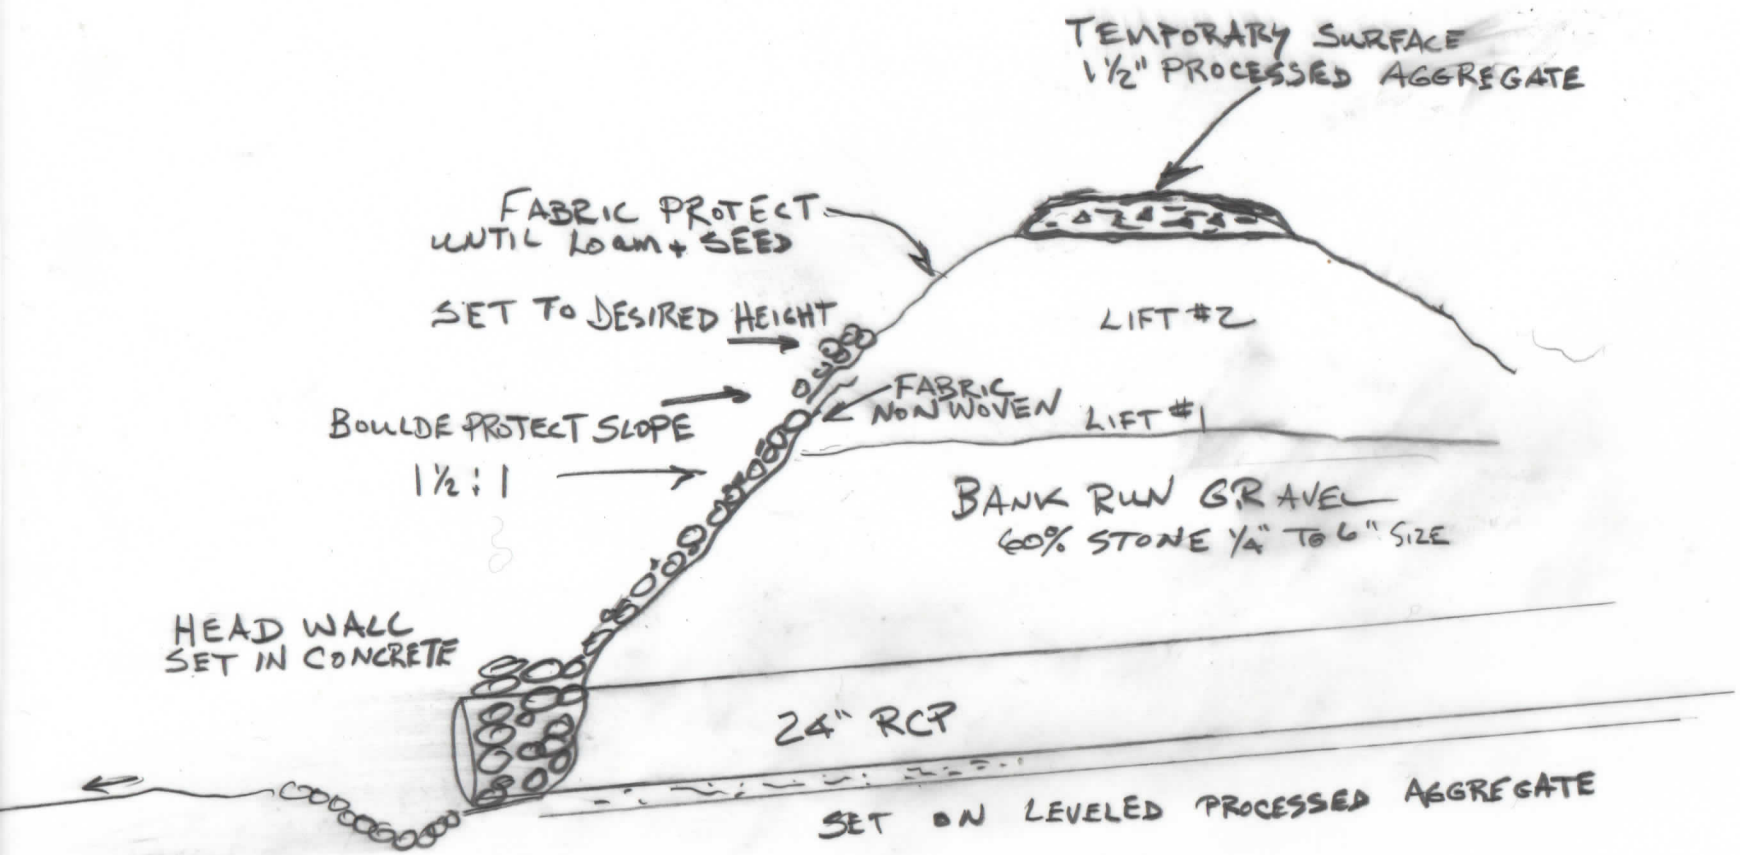

EROSION CONTROL FOR CULVERT INSTALLATION

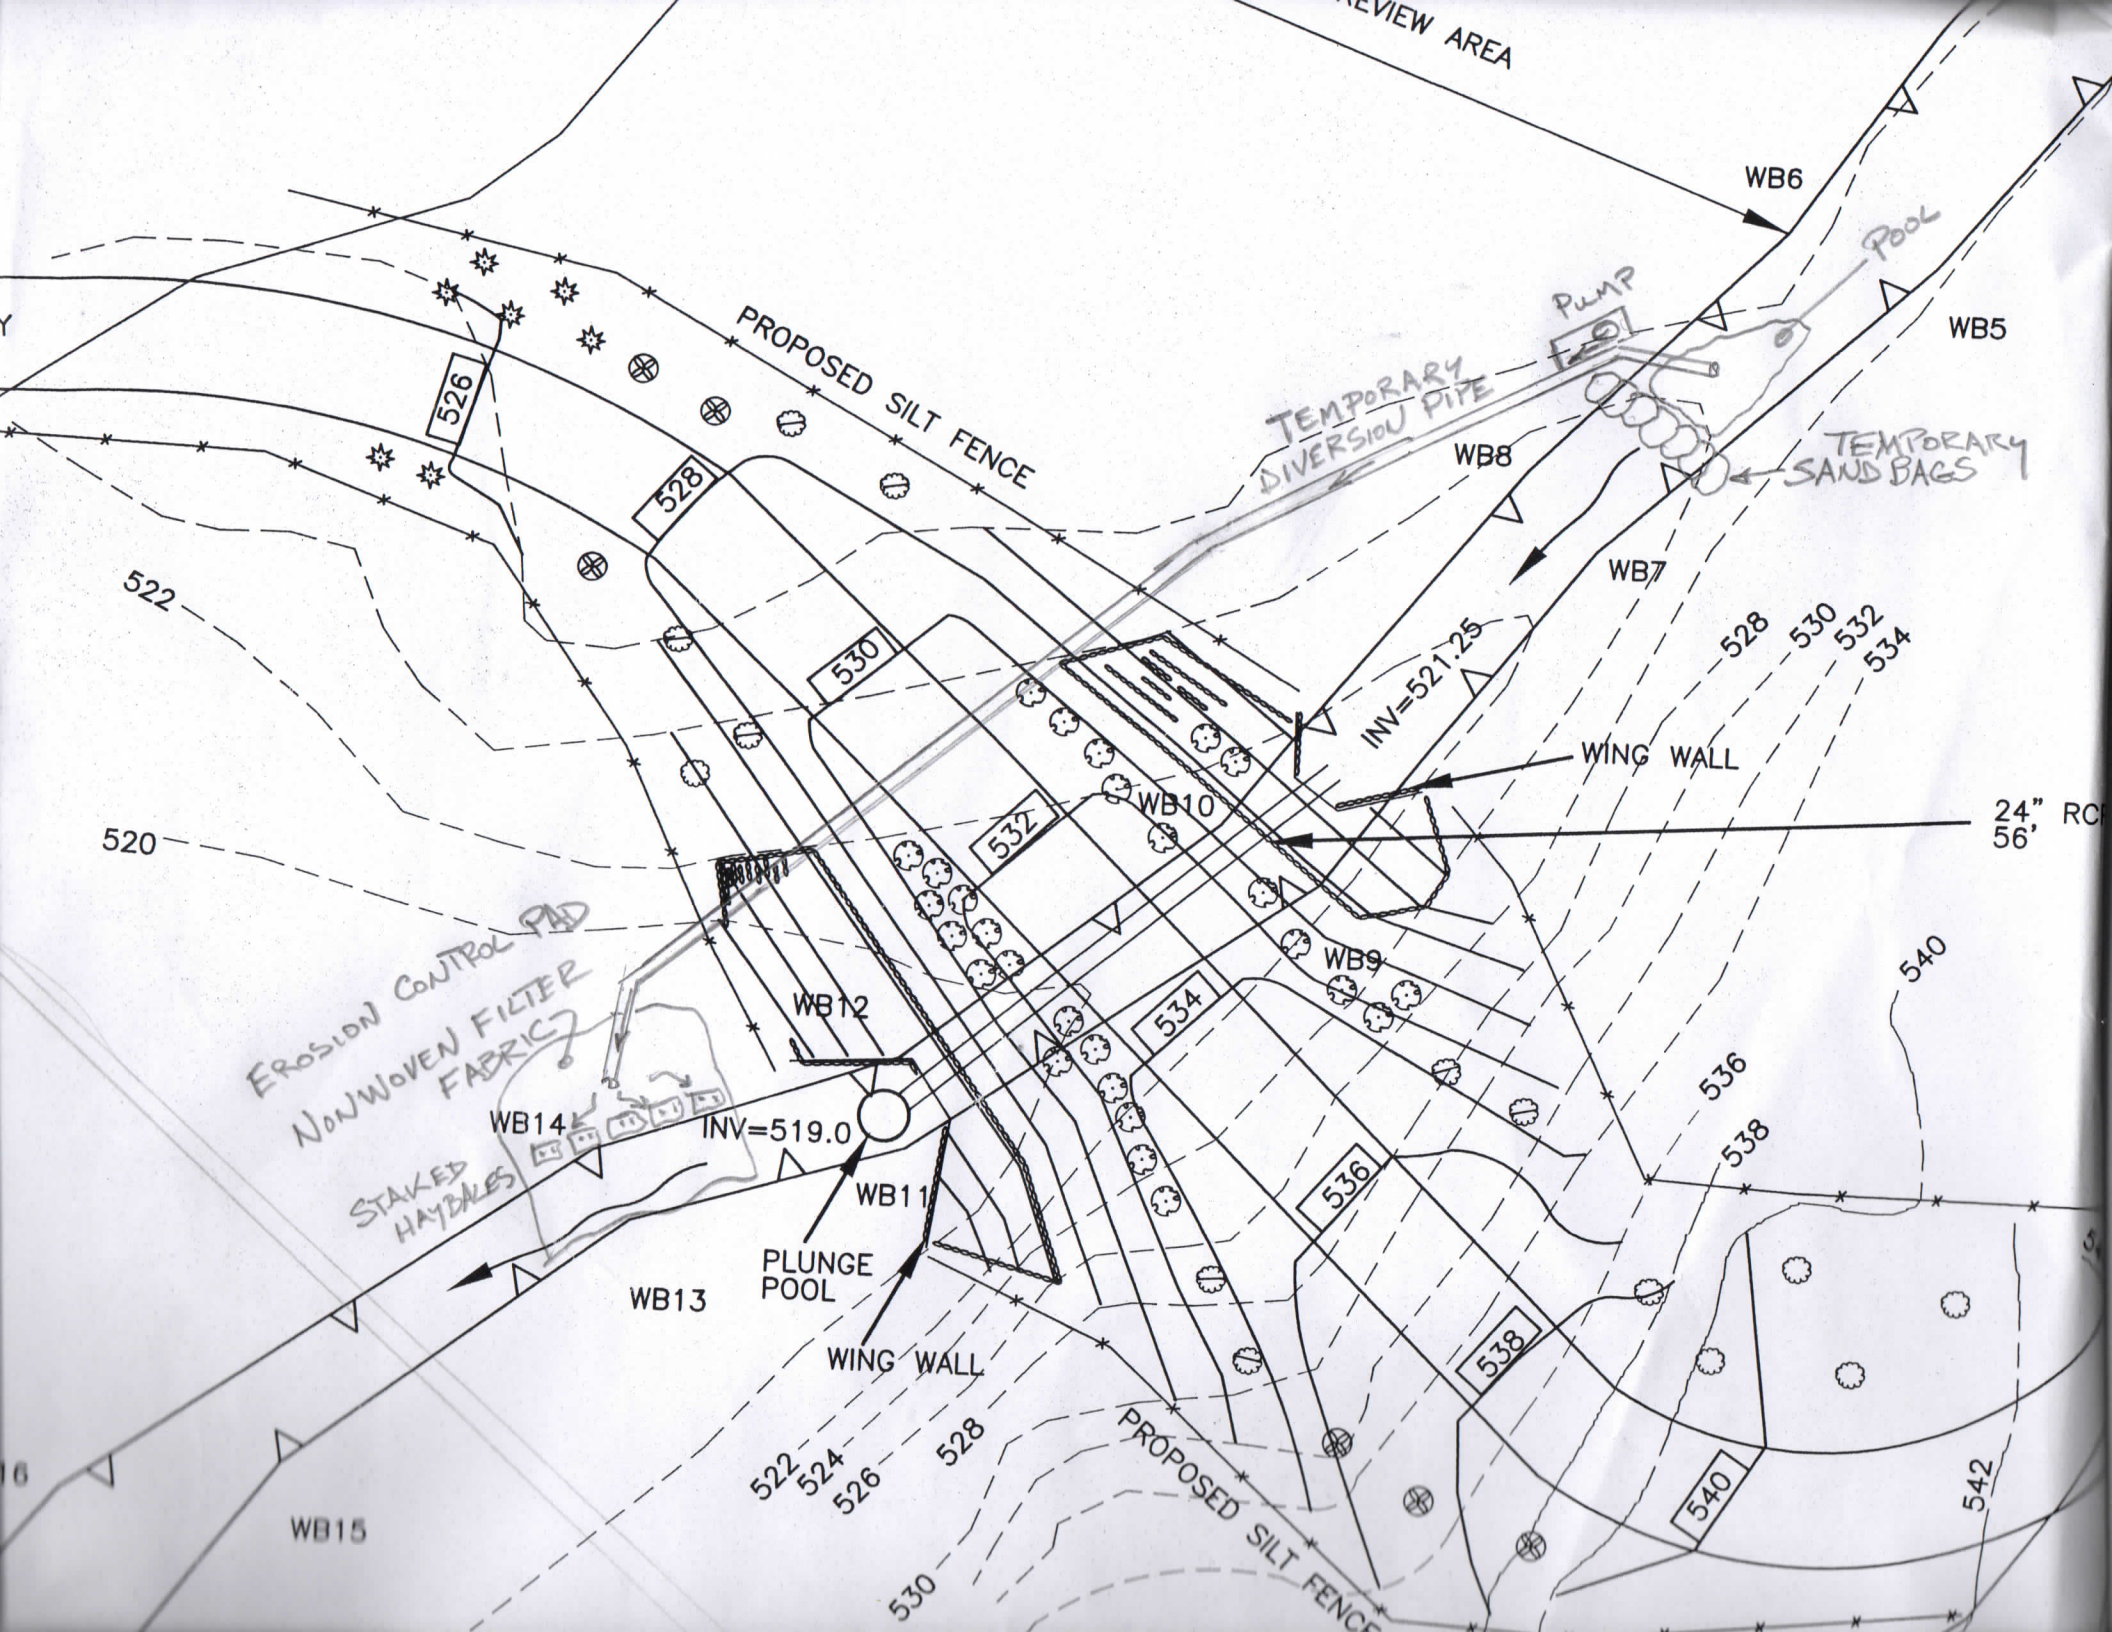
REVIEW AREA
WB6
WB5
POOL
PUMP
TEMPORARY DIVERSION PIPE
TEMPORARY SAND BAGS
WB8
WB7
PROPOSED SILT FENCE
526
528
530
532
534
536
538
540
542
522
520
INV=521.25
WING WALL
WB10
24" RC
56'
WB9
EROSION CONTROL PAD
NONWOVEN FILTER FABRIC
STAKED HAYBALES
WB12
WB14
INV=519.0
WB11
PLUNGE POOL
WB13
WING WALL
WB15
524
PROPOSED SILT FENCE