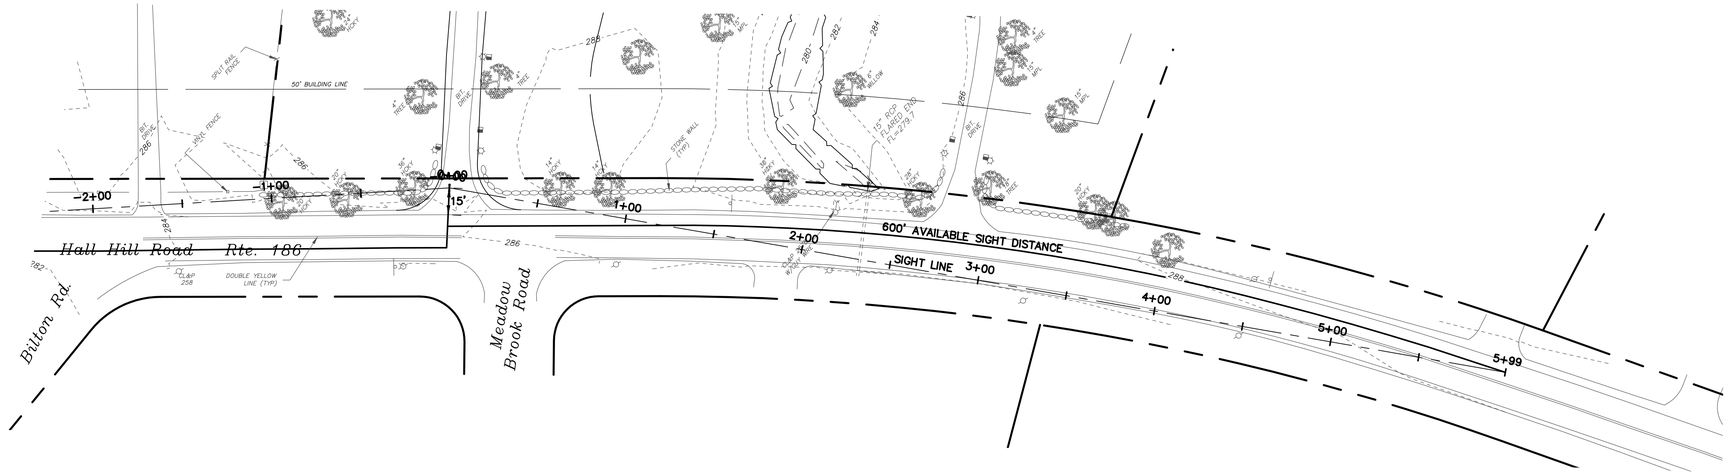

LEGEND

- EXISTING UTILITY HANDHOLE
- EXISTING UTILITY POLE
- EXISTING LIGHT POLE
- PROPOSED LIGHT POLE
- EXISTING FOOTING DRAIN
- EXISTING GAS LINE
- PROPOSED CATCH BASIN
- EXISTING STORM SEWER
- PROPOSED STORM SEWER
- EXISTING SIGN
- PROPOSED SIGN
- EXISTING IRON PIN (FOUND)
- EXISTING MONUMENT (FOUND)
- 135.5 EXISTING SPOT GRADE
- 135.5 PROPOSED SPOT GRADE
- 136 EXISTING CONTOUR
- 136 PROPOSED CONTOUR
- EXISTING TREELINE
- LIMIT OF WETLANDS
- PROPERTY LINE
- BUILDING LINE
- STAKED HAYBALES OR SILT FENCE

SIGHT LINE REQUIREMENTS:

POSTED SPEED LIMIT:	45 MPH
85th PERCENTIL SPEED:	47 MPH
DESIGN SPEED:	47 MPH
REQUIRED SIGHT LINE:	522'

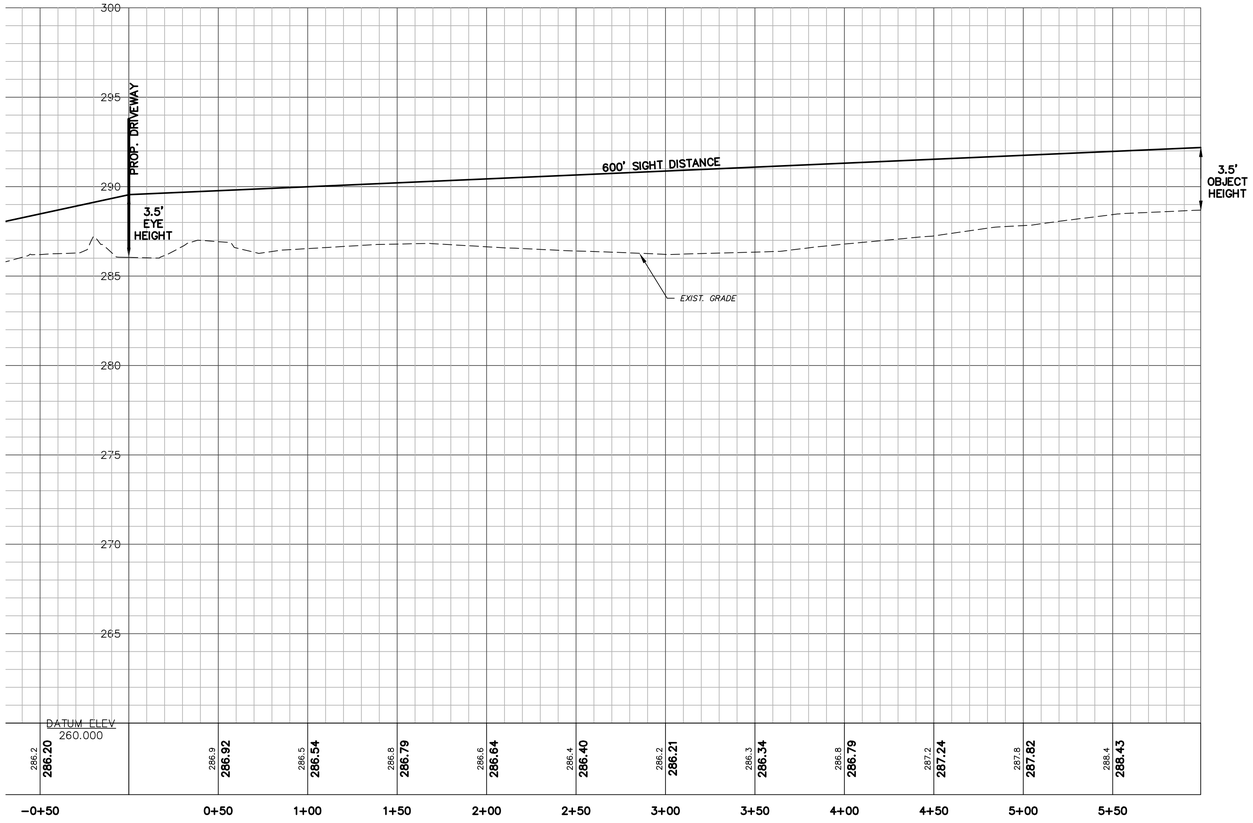

RUSSO
SURVEYORS·ENGINEERS
SERVING CT & MA
J.R. Russo & Associates, LLC
13 Shoham Rd East Windsor, CT 06088 • CT 860.633.0559 • MA 413.785.1158
www.jrrusso.com • info@jrrusso.com

Prepared For
Hillsdale College
33 East College Street
Hillsdale, MI 49242

REVISIONS		
BY: TAC	CHK: JEU	
		1-23-20 UTILIZE EXIST. DRIVEWAY

Connecticut Land Of
Now or Formerly
John and Lynn Papale
732 Hall Hill Road
Somers, Connecticut
Assesor Map 10 Lot 07 Zone: A

Sight Line South

DATE
12-24-19

SCALE
1"=40' Horiz., 1"=4' Vert.

JOB NUMBER
2019-056

SHEET
1 of 2

S:\Acad\2019 Civil 3D\2019-056 Blake - Hall Hill Rd\Russo Drawings\2019-056.dwg